Water line and services

Drainage storm

Road removal / 1 lift of base

Concrete valley gutter and 2 lift base

Grading

Paving

NORTH

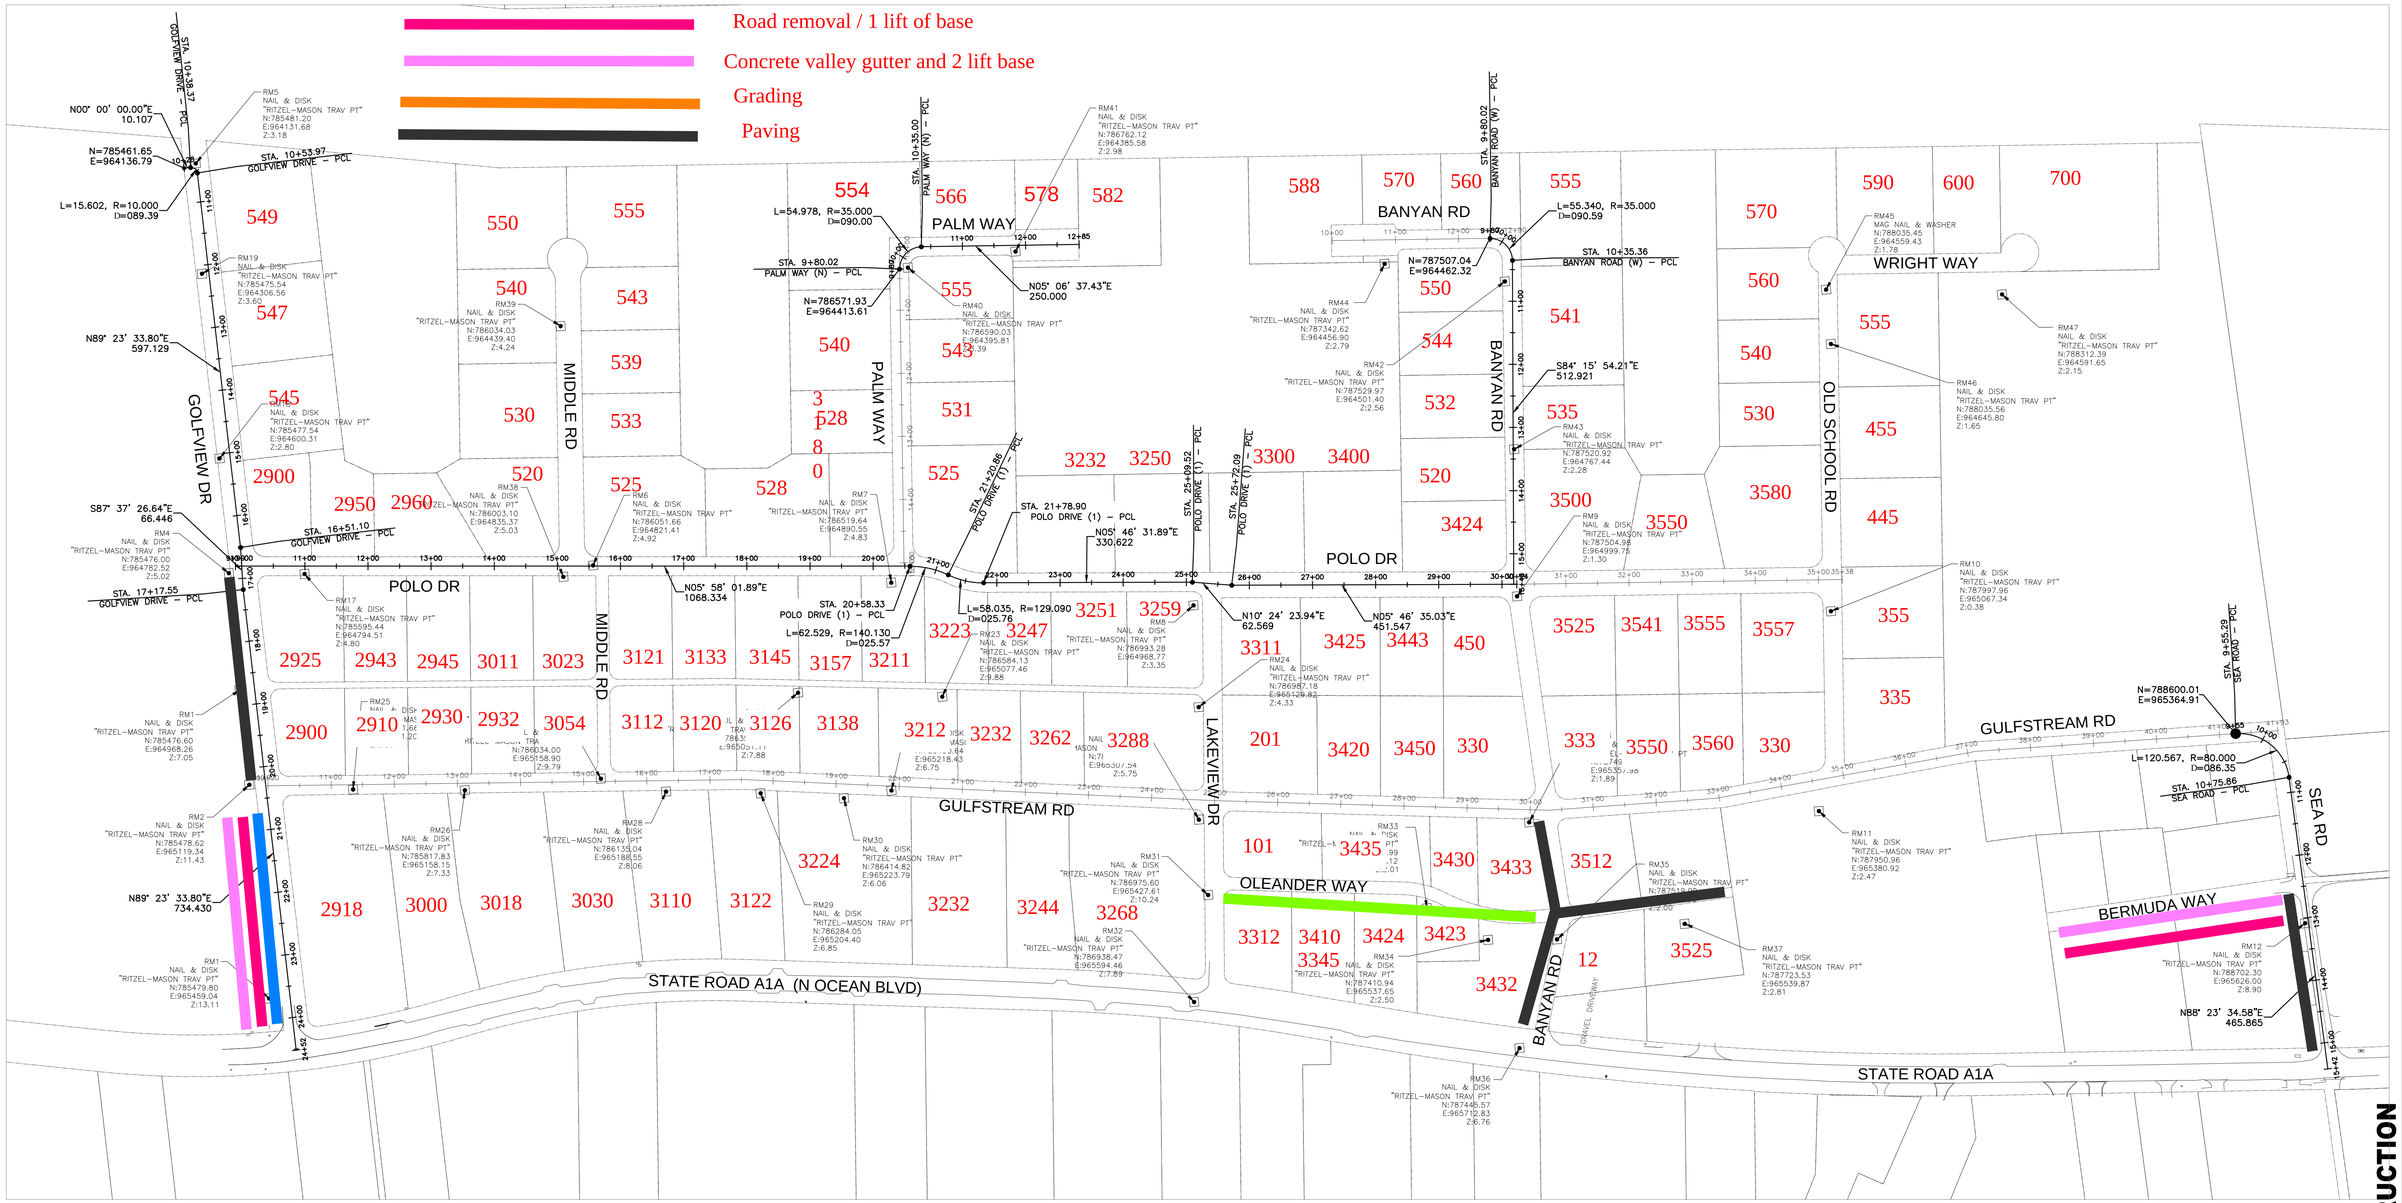

CONSTRUCTION

Always call Bus two full business days before you dig
Sunshine811.com

NO.	DATE	ISSUED FOR	APRV'D BY

DESIGN: S.P.
DRAWN: D.P./H.N.
CHECKED: A.C.
APPROVED: S.P.

SIRA J. PRINYAVIVATKUL, P.E.
No. 64655

BAXTER & WOODMAN Consulting Engineers
1601 Forum Place, Suite 400, West Palm Beach, Florida 33401
Phone: 561-655-6175 ● Fax: 561-655-6179
www.baxterwoodman.com EB-31795

VERIFY SCALE
1"
BAR IS ONE INCH ON FULL SIZE (22x34) ORIGINAL DRAWING. ADJUST SCALES AS NECESSARY.

ENGINEER NO.:
CLIENT
PROJECT NO.: 212003
CAD REF.:

TOWN OF GULF STREAM
CORE AREA NEIGHBORHOOD IMPROVEMENTS

HORIZONTAL CONTROL PLAN

DATE: JANUARY 2024
SHEET: 4 of 128
DRAWING: G–4

Acad Version : R24.1s (LMS Tech) Date\Time : Mon, 25 Mar 2024 – 8:35am Current Plotstyle : ByColor Layout Tab: G–4
User Name: dphom Path\Name : P:\GULFST\212003 – Core Area Improvements\00 Misc CAD\00_Working Folder\212003C_G4.dwg